Unofficial Document Unofficial Document

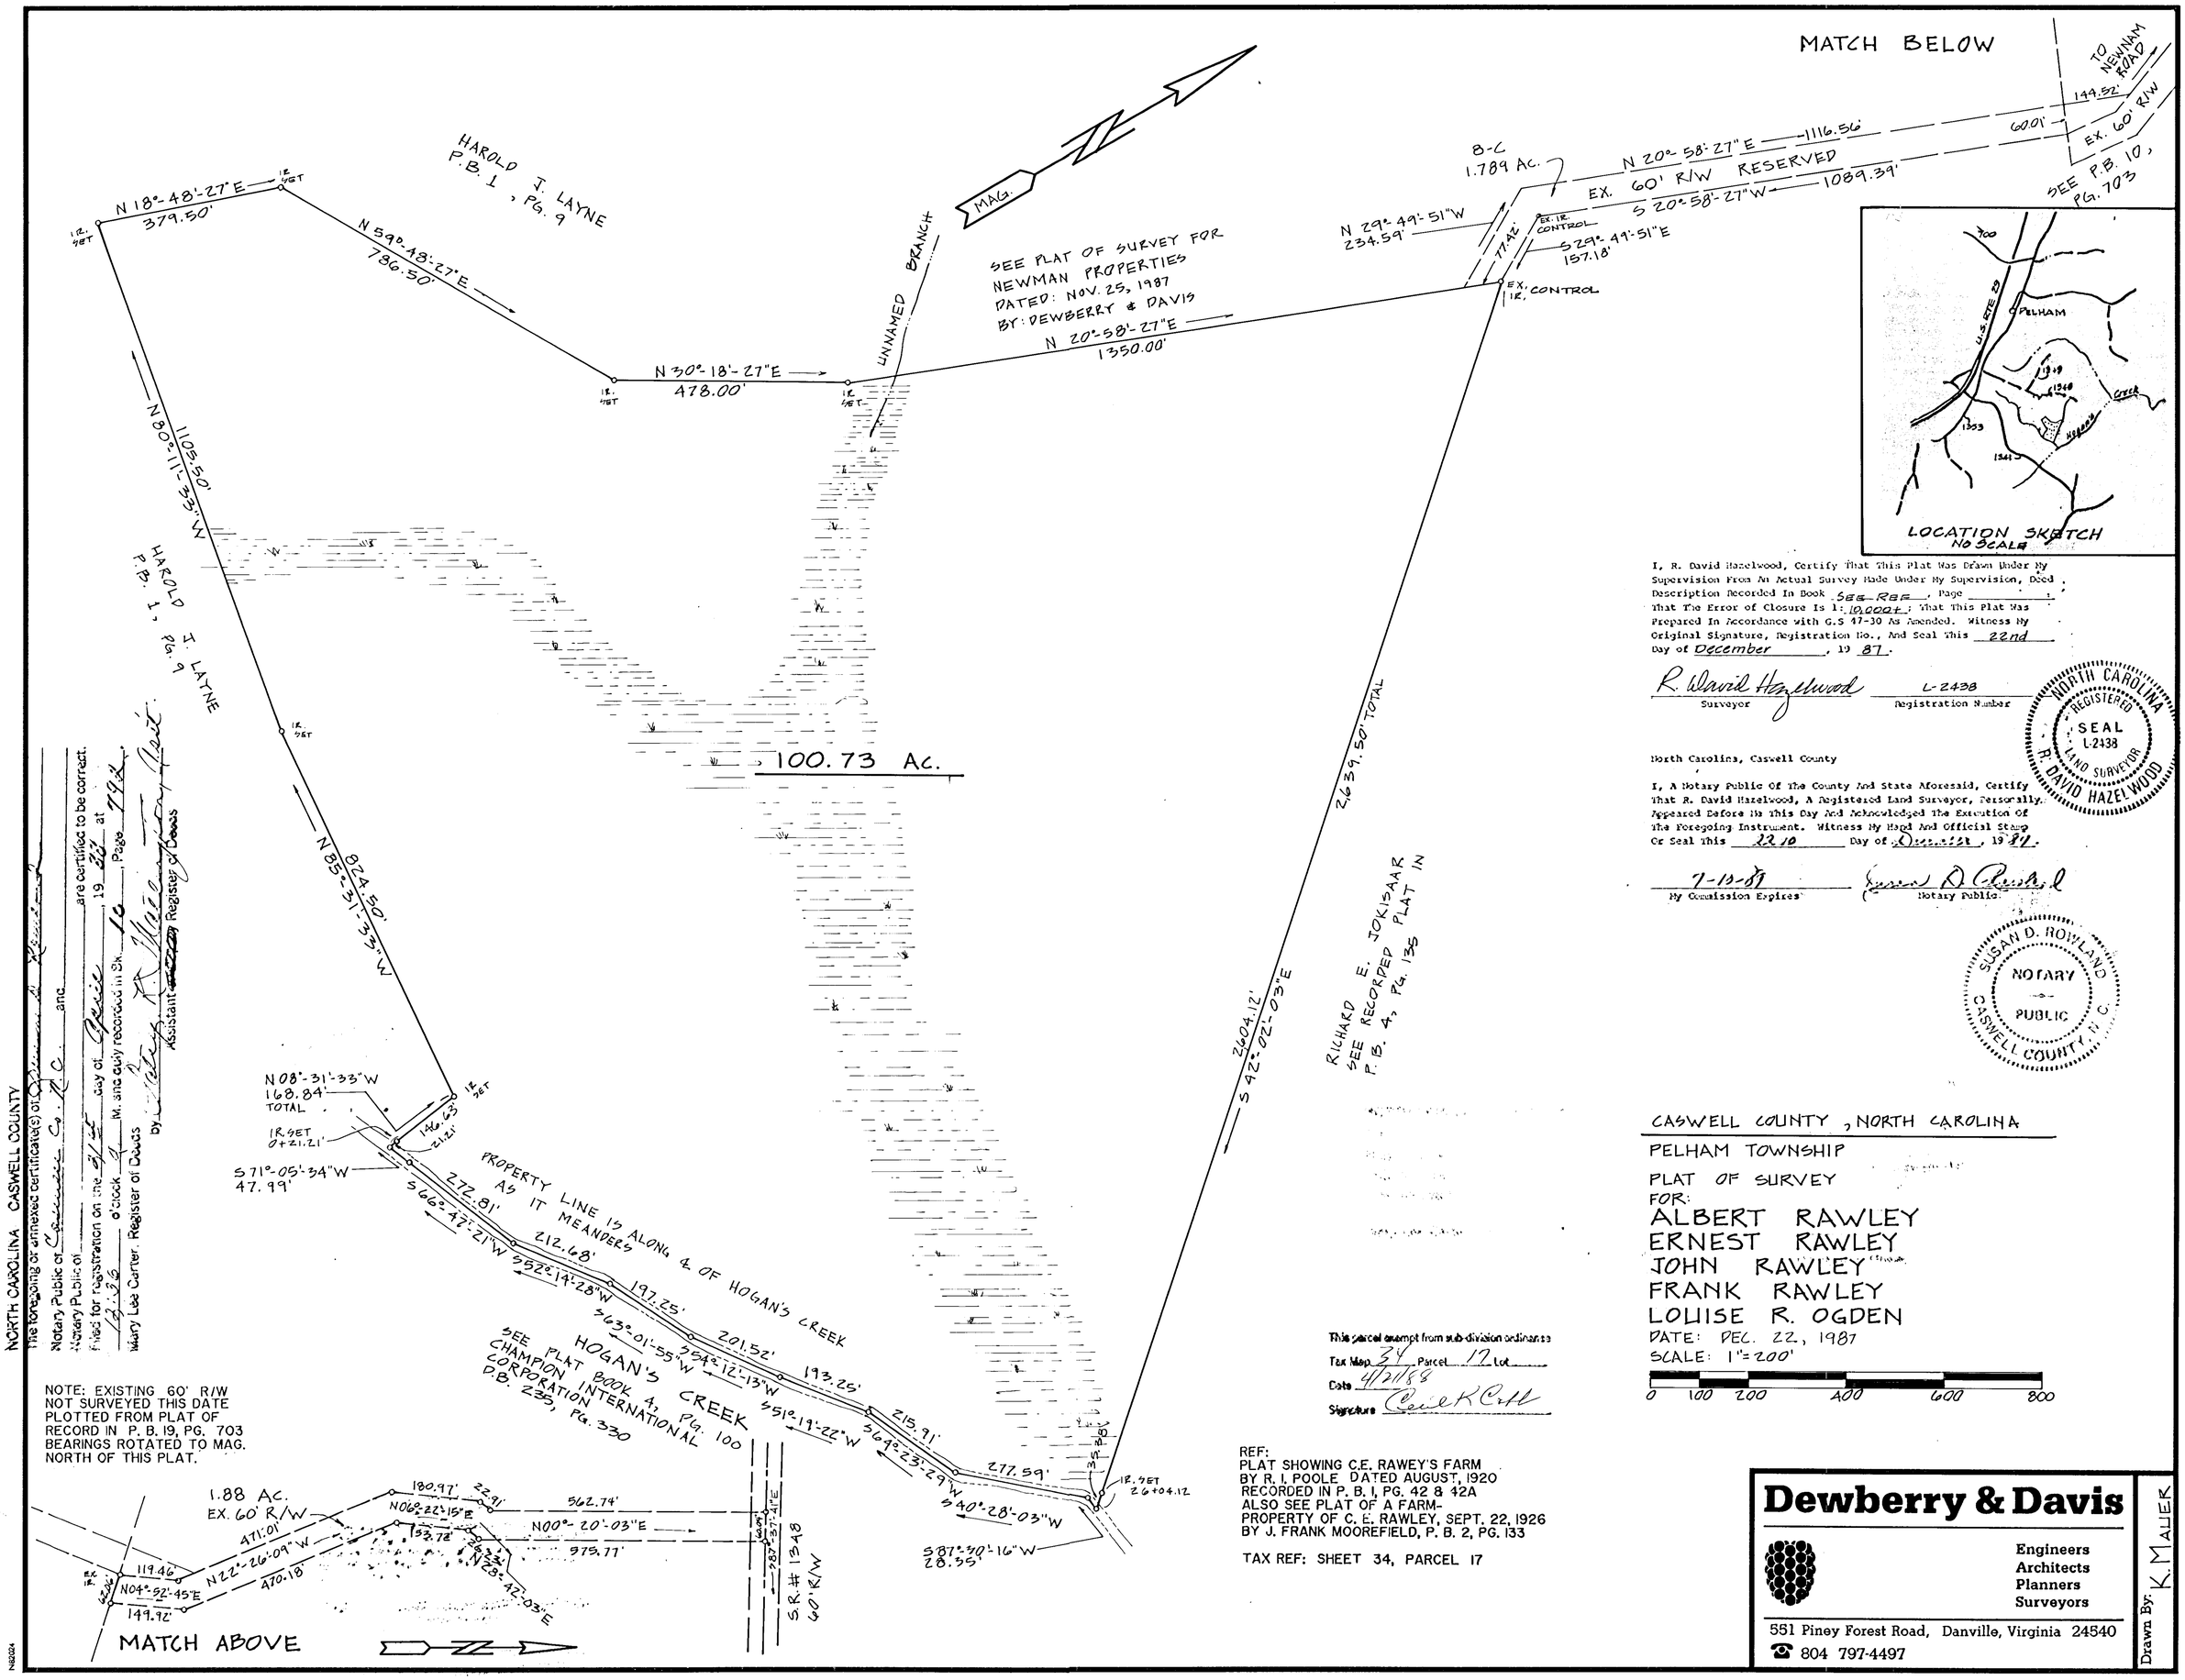

I, R. David Hazelwood, Certify That This Plat Was Drawn Under My Supervision From An Actual Survey Made Under My Supervision, Deed Description Recorded In Book SEE REF, Page _____; That The Error of Closure Is 1:10,000+; That This Plat Was Prepared In Accordance With G.S 47-30 As Amended. Witness My Original Signature, Registration No., And Seal This 22nd Day of December, 19 87.

R. David Hazelwood — Surveyor
L-2438 — Registration Number

NORTH CAROLINA REGISTERED SEAL L-2438 LAND SURVEYOR R. DAVID HAZELWOOD

North Carolina, Caswell County

I, A Notary Public Of The County And State Aforesaid, Certify That R. David Hazelwood, A Registered Land Surveyor, Personally Appeared Before Me This Day And Acknowledged The Execution Of The Foregoing Instrument. Witness My Hand And Official Stamp Or Seal This 22 10 Day of December, 19 87.

7-13-87 — My Commission Expires
Susan D. Rowland — Notary Public

SUSAN D. ROWLAND NOTARY PUBLIC CASWELL COUNTY, N. C.