FILED ROCKINGHAM COUNTY, NC REBECCA B. CIPRIANI, REGISTER OF DEEDS 10/19/2009
4:20:58 PM BOOK 66 PAGE 74 - 74 INSTRUMENT #20090010614 Recording:$21.00
CWINCHESTER

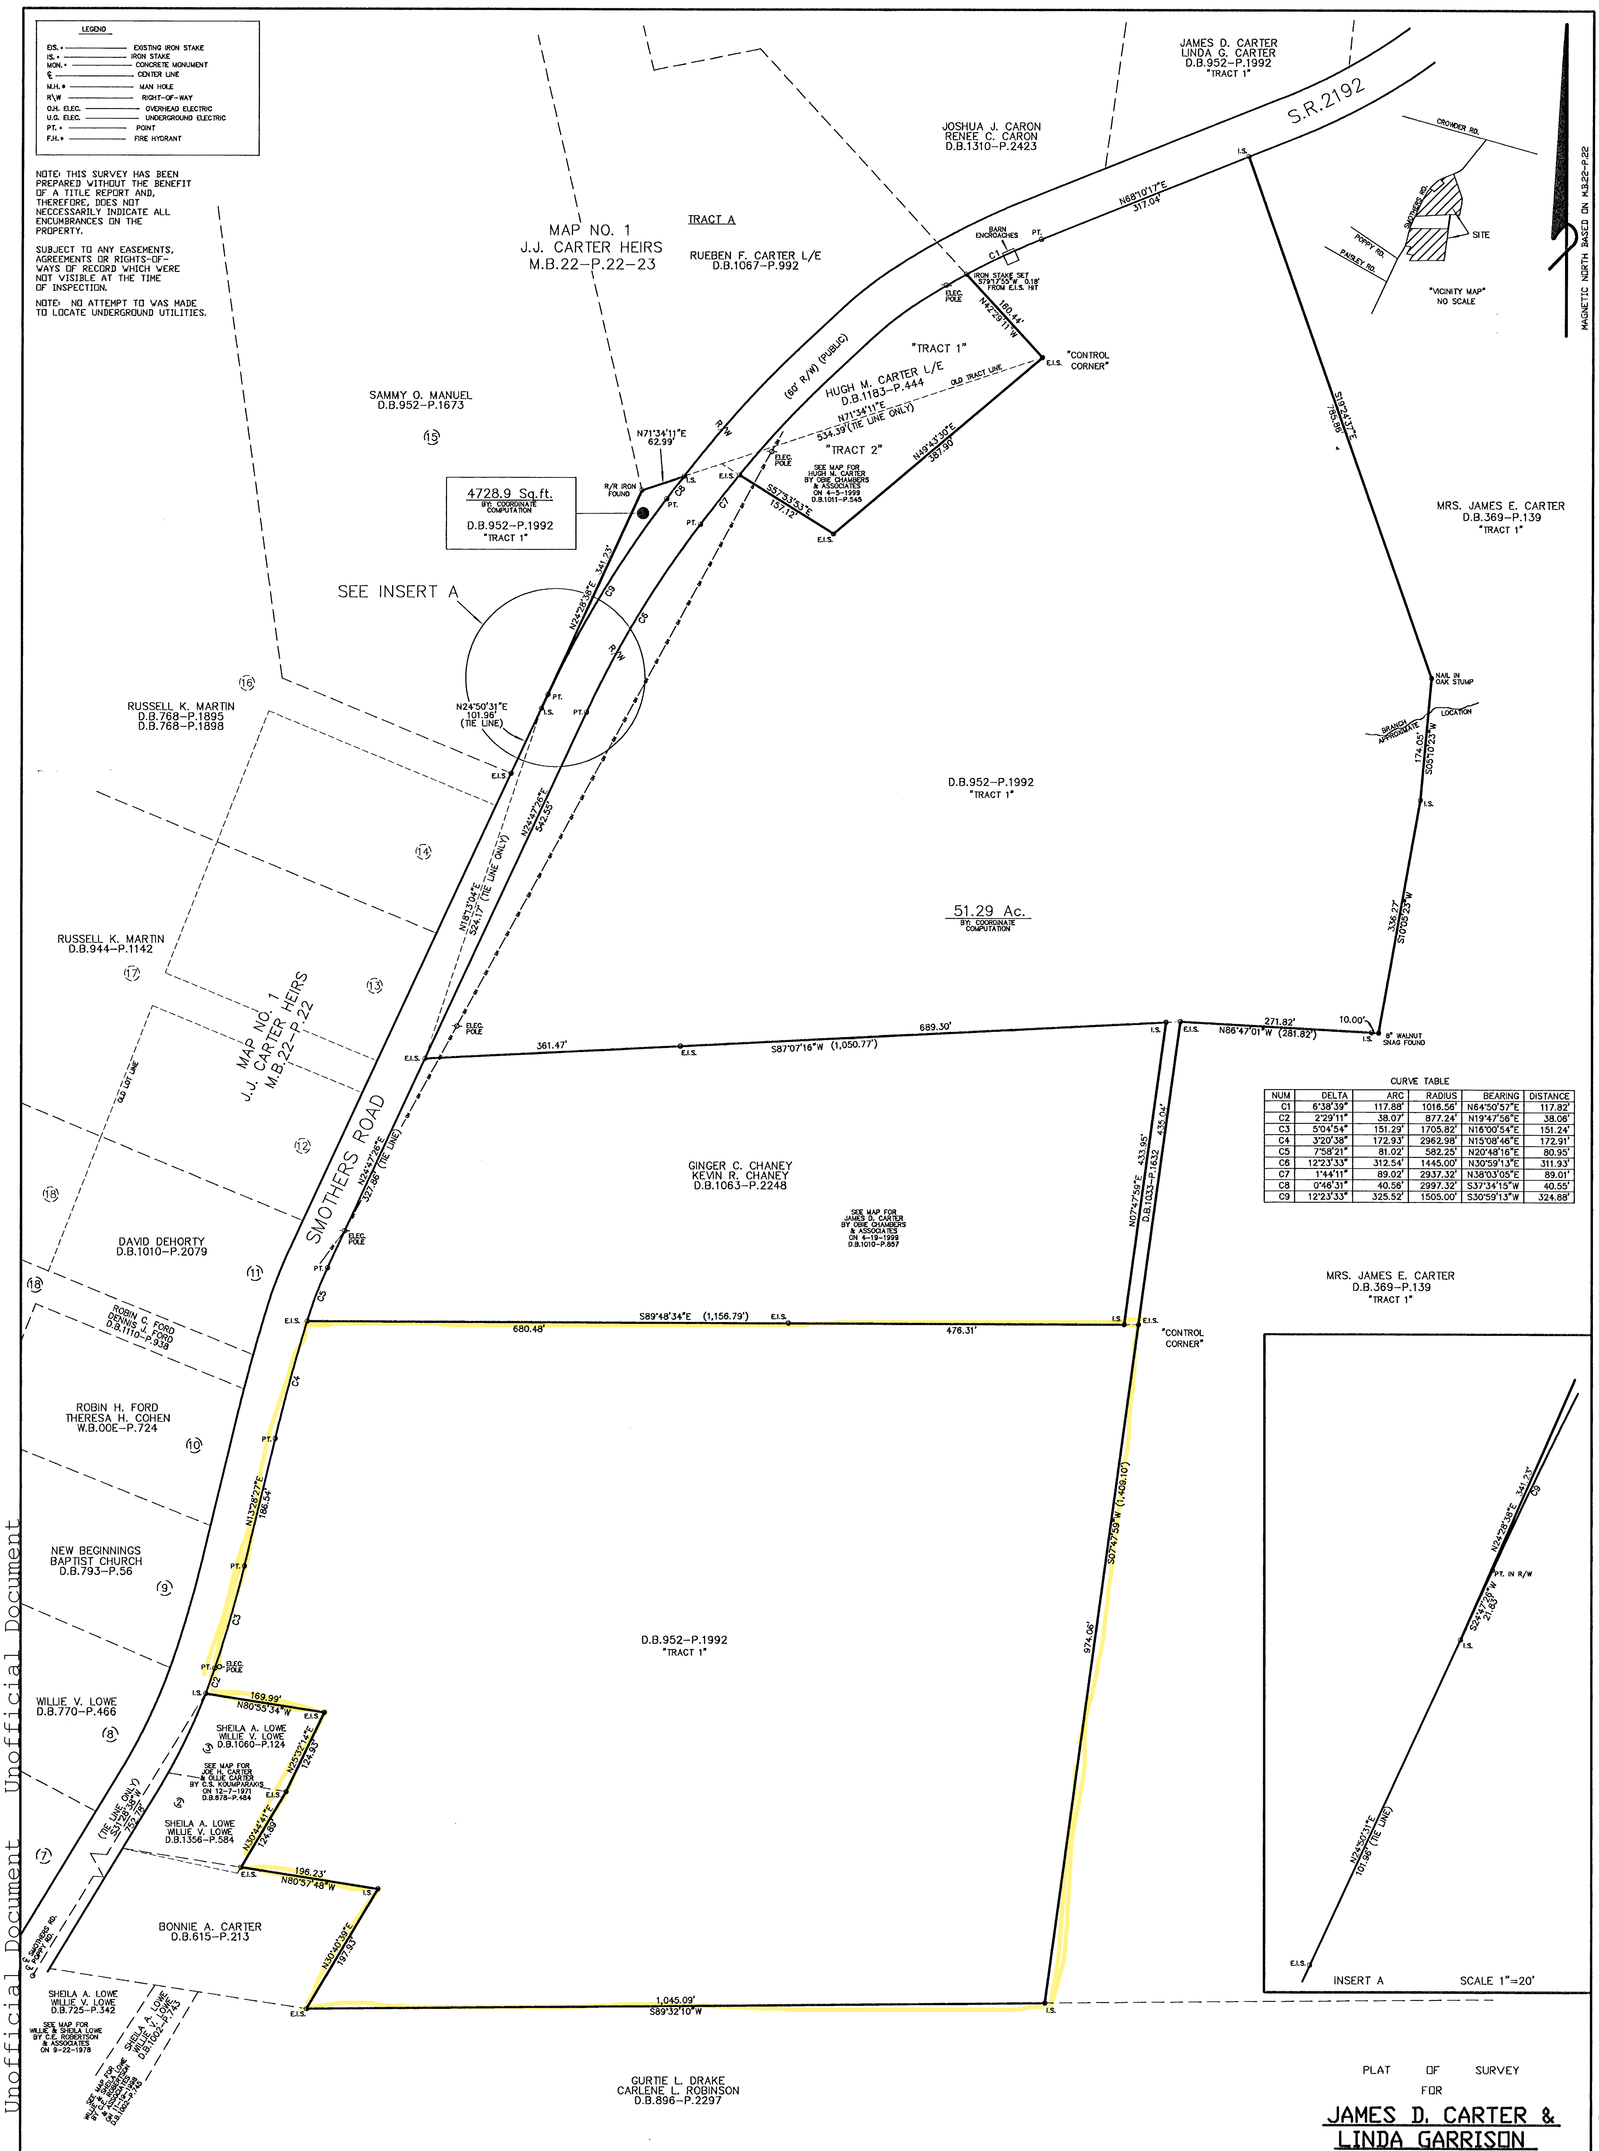

CURVE TABLE

NUM	DELTA	ARC	RADIUS	BEARING	DISTANCE
C1	6°38'39"	117.88'	1016.56'	N64°50'57"E	117.82'
C2	2°29'11"	38.07'	877.24'	N19°47'56"E	38.06'
C3	5°04'54"	151.23'	1705.82'	N16°00'54"E	151.24'
C4	3°20'38"	172.93'	2962.98'	N15°08'46"E	172.91'
C5	7°58'21"	81.02'	582.25'	N20°48'16"E	80.95'
C6	12°23'33"	312.54'	1445.00'	N30°59'13"E	311.93'
C7	1°44'11"	89.02'	2937.32'	N38°03'05"E	89.01'
C8	0°46'31"	40.56'	2997.32'	S37°34'15"W	40.55'
C9	12°23'33"	325.52'	1505.00'	S30°59'13"W	324.88'

PLAT OF SURVEY
FOR

JAMES D. CARTER & LINDA GARRISON

WENTWORTH TWSP. ROCKINGHAM CO.
NORTH CAROLINA
AUGUST 6, 2009 SCALE 1"= 100'

100 0 100 200 300
SCALE

C.E. ROBERTSON & ASSOCIATES, P.C.
CERTIFICATION NUMBER: C-2928
PROFESSIONAL LAND SURVEYOR L-1421
P.O. BOX 584
EDEN, NC 27289
PH. (336) 627-0498
JOBNAME: JAMESCARTER

NORTH CAROLINA
ROCKINGHAM COUNTY

I, C. E. ROBERTSON, CERTIFY THAT THIS PLAT WAS DRAWN UNDER MY SUPERVISION FROM AN ACTUAL SURVEY MADE UNDER MY SUPERVISION (DEED DESCRIPTION RECORDED IN BOOK 952 PAGE 1992 AND BOOK 1033 PAGE 1632, ETC.), THAT THE BOUNDARIES NOT SURVEYED ARE SHOWN AS BROKEN LINES, THAT THE RATIO OF PRECISION AS CALCULATED IS 1:10,000, THAT THIS PLAT WAS PREPARED IN ACCORDANCE WITH G.S. 47-30 AMENDED. WITNESS MY ORIGINAL SIGNATURE, REGISTRATION NUMBER, AND SEAL THIS 6th DAY OF AUGUST A.D. 2009.

C E Robertson
SURVEYOR
LICENSE NUMBER L-1421

NORTH CAROLINA PROFESSIONAL SEAL L-1421 LAND SURVEYOR C. E. ROBERTSON

NOTE:
THIS SURVEY IS OF AN EXISTING PARCEL OR PARCELS OF LAND AND DOES NOT CREATE A NEW STREET OR CHANGE AN EXISTING STREET.

C. E. Robertson
C. E. ROBERTSON, PLS L-1421

NORTH CAROLINA
ROCKINGHAM COUNTY

FILED FOR REGISTRATION AT _____ O'CLOCK _____ M. ON THE _____ DAY OF _____, _____ AND RECORDED IN BOOK _____, PAGE _____.

REBECCA B. CIPRIANI, REGISTER OF DEEDS

BY: _____
ASS'T/DEPUTY REGISTER OF DEEDS

Bk 66 Pg 74

Unofficial Document Unofficial Document Unofficial Document