Unofficial Document Unofficial Document Unofficial Document

LEGEND
EIS.____EXISTING IRON STAKE
IS.____IRON STAKE SET
MON.____CONCRETE MONUMENT
℄____CENTER LINE
M.H.____MAN HOLE
R/W____RIGHT-OF-WAY
O.H. ELEC.____OVERHEAD ELECTRIC
U.G. ELEC.____UNDERGROUND ELECTRIC
PT.____POINT
F.H.____FIRE HYDRANT

NOTE: THIS SURVEY HAS BEEN PREPARED WITHOUT THE BENEFIT OF A TITLE REPORT AND, THEREFORE, DOES NOT NECESSARILY INDICATE ALL ENCUMBRANCES ON THE PROPERTY.

SUBJECT TO ANY EASMENTS AGREEMENTS OR RIGHT OF WAYS OF RECORD WHICH WERE NOT VISIBLE AT THE TIME OF INSPECTION

THIS SURVEY IS OF ANOTHER CATEGORY, SUCH AS THE RECOMBINATION OF EXISTING PARCELS, A COURT-ORDERED SURVEY OR OTHER EXCEPTION TO THE DEFINITION OF SUBDIVISION. ARTICAL Iv , SECTION 2 c.l SEE NOTE A1

C. E. Robertson
C. E. ROBERTSON, PLS L-1421

CERTIFICATE OF APPROVAL OF SEWER FACILITIES
I HEREBY CERTIFY THAT THE LOTS SHOWN ON THIS MAP HAVE BEEN EVALUATED IN ACCORDANCE WITH THE APPLICABLE LAWS AND RULES FOR SEWAGE TREATMENT AND DISPOSALE SYSTEMS (15A NCAC 18A(800) EXCEPT-AS NOTED. SPECIFACATIONS FOR EACH LOT ARE AVALIABLE-AT THE ROCKINGHAM COUNTY DEPARTMENT OF PUBLIC HEALTH.

H. R. Nelson R.S
ROCKINGHAM COUNTY ENVIRONMENTAL HEALTH
July 29, 2002
DATE

STATE OF NORTH CAROLINA
COUNTY OF ~~Rockingham~~ Rockingham MW
Martha Wanner REVIEW OFFICER OF Rockingham CERTIFY THAT THE MAP OR PLAT TO WHICH THIS CERTIFICATION IS AFFIXED MEETS ALL STATUTORY REQUIREMENTS FOR RECORDING.

Martha R. Wanner
REVIEW OFFICER
7-31-02
DATE

NORTH CAROLINA
ROCKINGHAM COUNTY

FILED FOR REGISTRATION AT 3:01 O'CLOCK P M. ON THE 31 DAY OF July, 2002 AND RECORDED IN BOOK 50, PAGE 49.

Rebecca B. Ciprian
REBECCA B. CIPRIANI REGISTER OF DEEDS
BY: Amy R Simpson
DEPUTY REGISTER OF DEEDS

NOTE A:
THIS IS A COURT ORDERED DIVISIOR OF THE FRANKLIN FOULKS ESTATE.

NORTH CAROLINA
ROCKINGHAM COUNTY

I, C.E. ROBERTSON CERTIFY THAT THIS PLAT WAS DRAWN UNDER MY SUPERVISION FROM AN ACTUAL SURVEY MADE UNDER MY SUPERVISION. DEED DESCRIPTION RECORDED IN BOOK 1025 PAGE 2 ETC. THAT THE BOUNDARIES NOT SURVEYED ARE SHOWN AS BROKEN LINES. THAT THE RATIO OF PRECISION AS CALCULATED IS I, 10,000. THAT THIS PLAT WAS PREPARED IN ACCORDANCE WITH G.S.47-30 AMENDED.

WITNESS MY ORIGINAL SIGNATURE, REGISTRATION NUMBER, AND SEAL THIS 15 DAY OF July A.D. 2002.

C. E. Robertson
SURVEYOR

LICENSE NUMBER L-1421

NORTH CAROLINA PROFESSIONAL SEAL L-1421 C.E. ROBERTSON

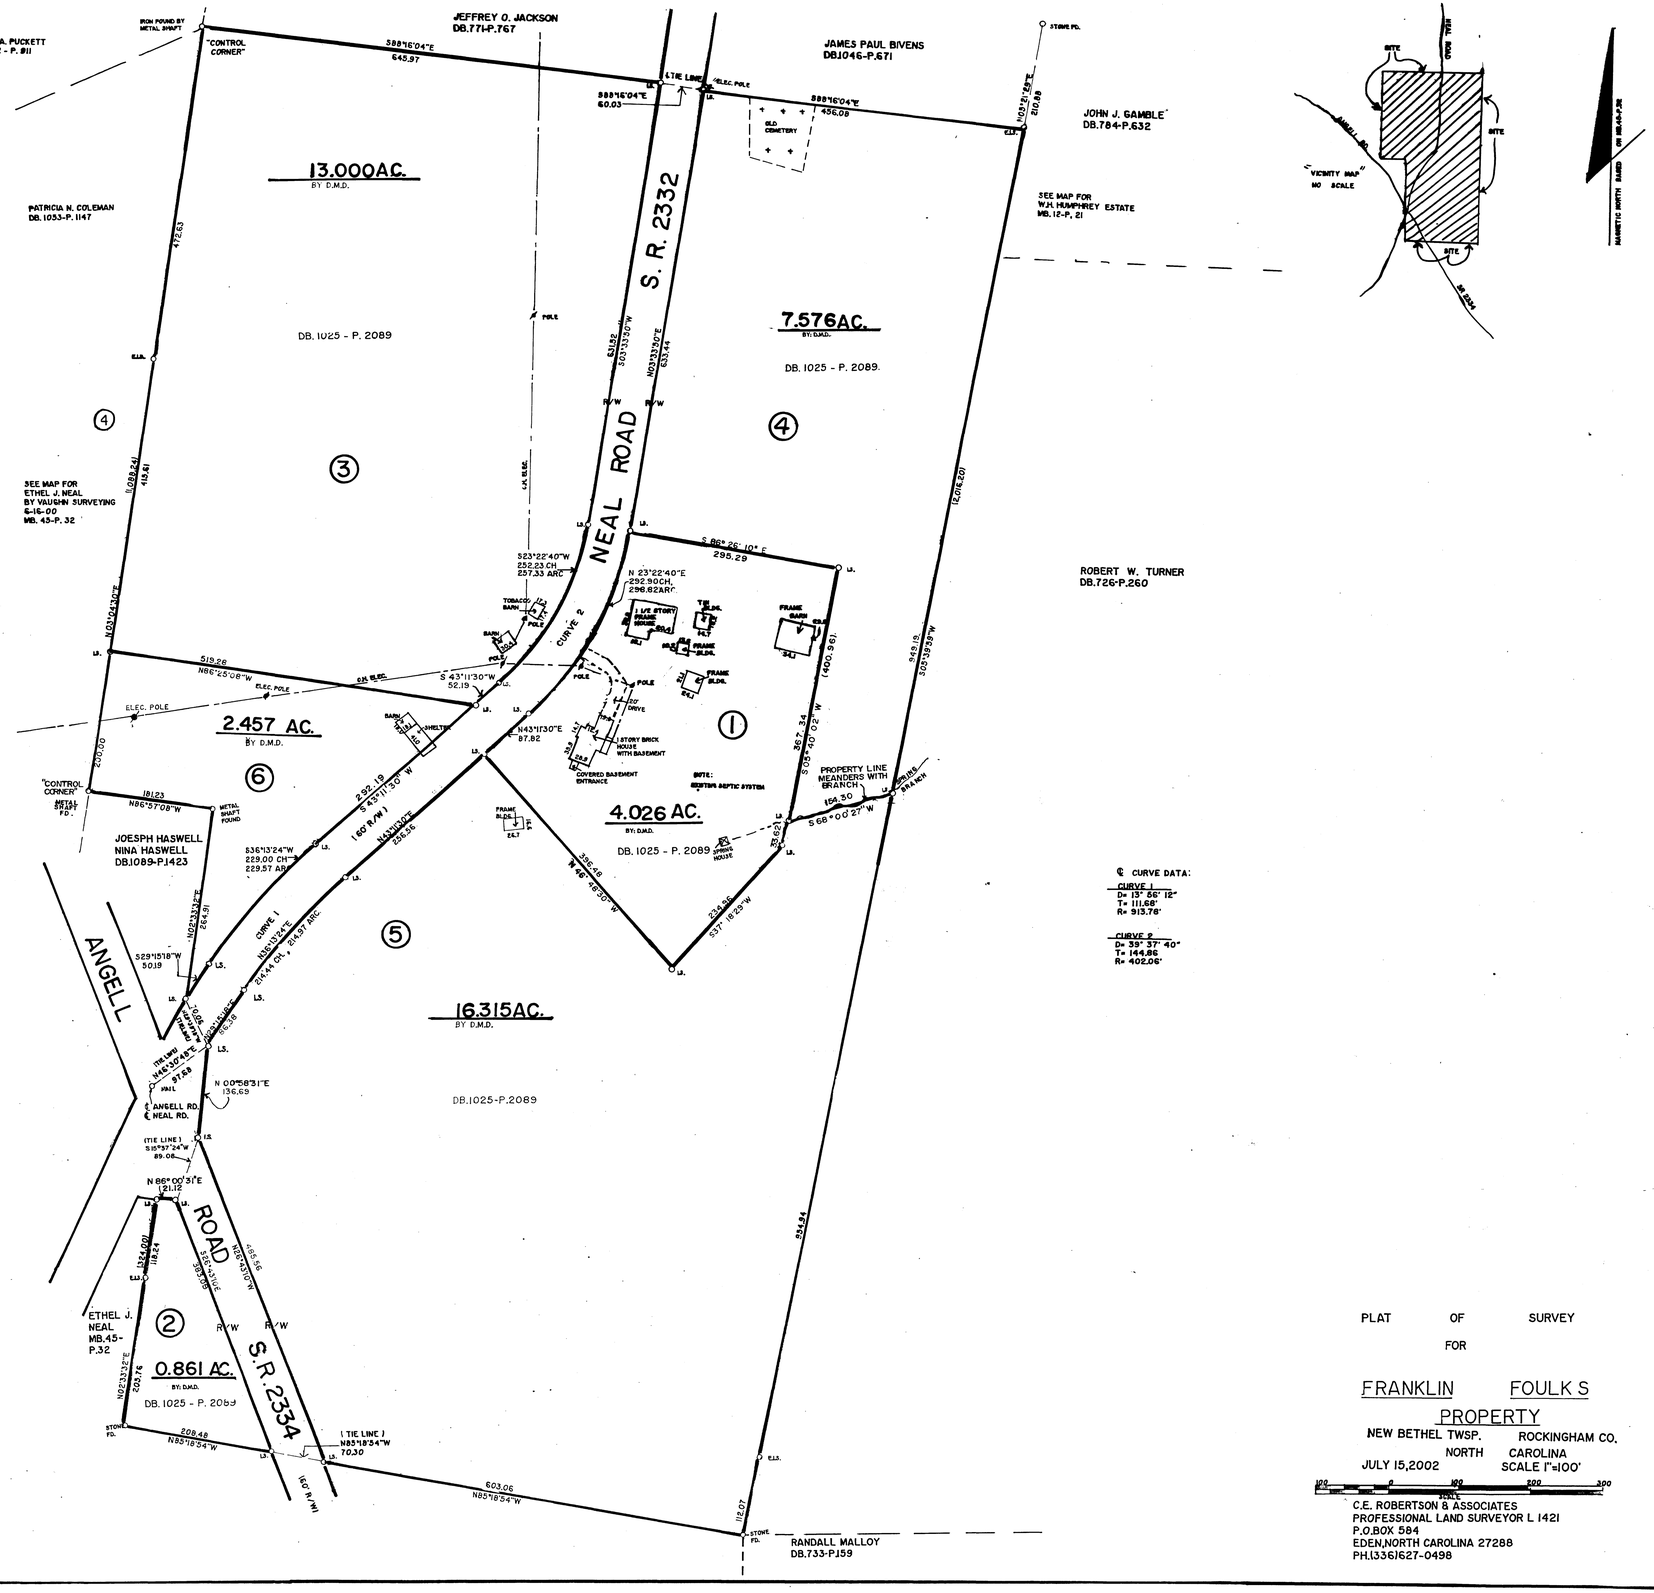

PLAT OF SURVEY
FOR
FRANKLIN FOULKS
PROPERTY
NEW BETHEL TWSP. ROCKINGHAM CO.
NORTH CAROLINA
JULY 15,2002 SCALE 1"=100'

C.E. ROBERTSON & ASSOCIATES
PROFESSIONAL LAND SURVEYOR L 1421
P.O.BOX 584
EDEN,NORTH CAROLINA 27288
PH.(336)627-0498

50-49