Unofficial Document Unofficial Document Unofficial Document

BOOK 15
PAGE 72

NORTH CAROLINA
ROCKINGHAM COUNTY
The foregoing certificate of LEON E. GRIFFITH, a NOTARY PUBLIC STATE OF VIRGINIA AT LARGE, IS CERTIFIED to be correct.
This 5TH day of MARCH, 1976.
IRENE PRUITT, REGISTER OF DEEDS By: Mickie H. Kelly, DEPUTY
Filed for registration at 3:10 o'clock P. M. on the 5TH day of MARCH, 1976 and recorded in Book No. 15 Page 72.
IRENE PRUITT
REGISTER OF DEEDS
By: Mickie H. Kelly, DEPUTY

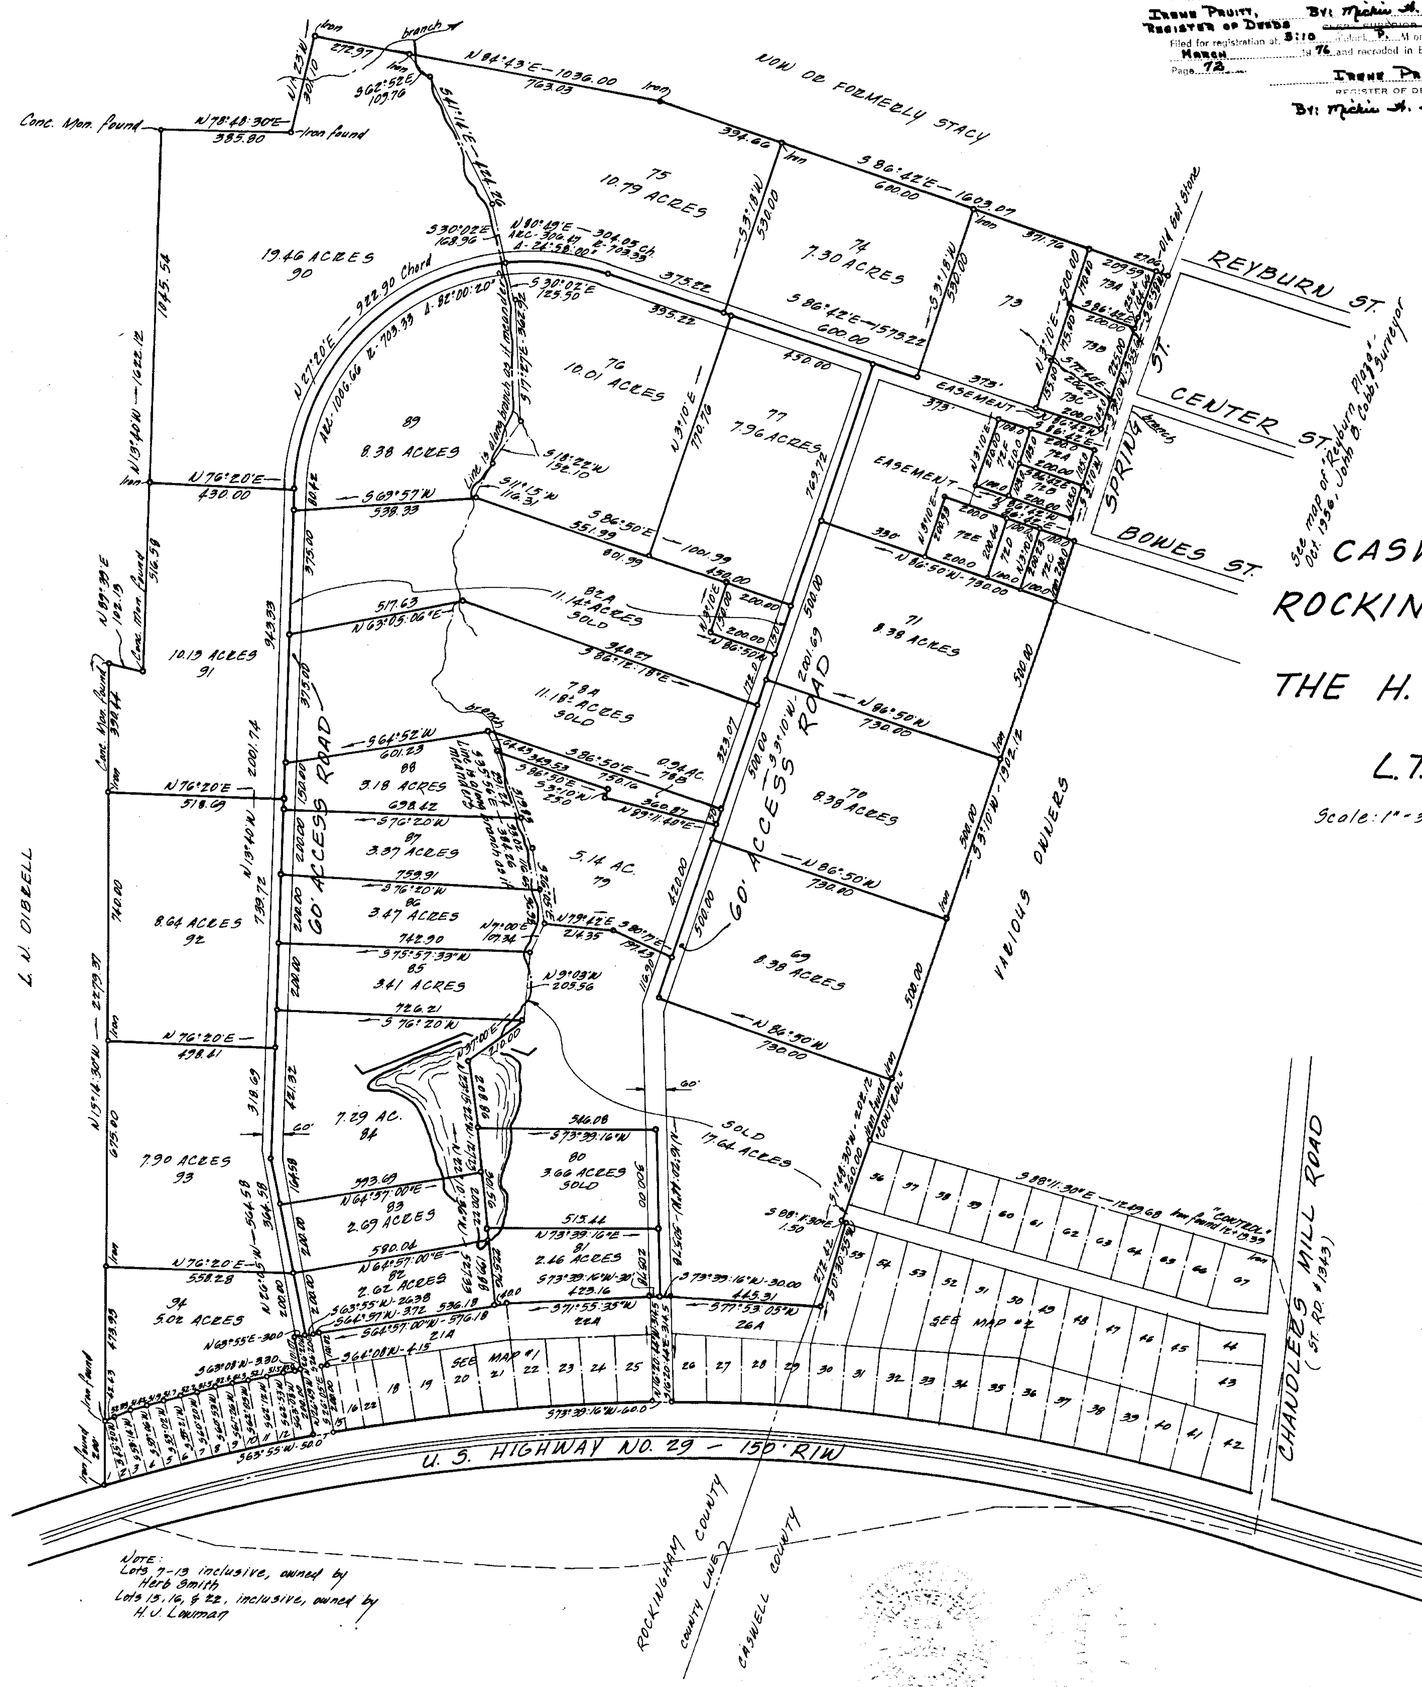

Note:
Lots 7-13 inclusive, owned by Herb Smith
Lots 15, 16, & 22, inclusive, owned by H. J. Lowman

MAP NO. 5

CASWELL COUNTY - N.C.
ROCKINGHAM COUNTY - N.C.

SUBDIVISION OF

THE H. H. REYBURN PROPERTY

FOR

L.T.W. HOMES, INC.

Scale: 1" = 300' March 4, 1976

by
FRED O. SHANKS, JR.
ENGINEER-SURVEYOR
DANVILLE-VIRGINIA

STATE OF VIRGINIA to wit:
Fred O. Shanks, Jr., being duly sworn, deposes and says that the plat hereon is correct to the best of his knowledge and belief and that it was compiled from an actual survey made by him and completed March 4, 1976.

REGISTERED SURVEYOR NO. L-1188 Fred O. Shanks Jr.
Sworn to and subscribed before me this 8th day of March, 1976.

NOTARY PUBLIC Leon E. Griffith
My commission expires Oct. 10, 1978

Reference:
Map showing survey of farms, as prepared from records by H. S. Petrce, Feb. 1, 1951, also see map no. 3 - subdivision of H. H. Reyburn property - 2/12/71 by Shanks & Wilmarth

FILE C-977A