Unofficial Document Unofficial Document

BOOK 12 PAGE 521
CASWELL COUNTY, N.C.

VICINITY MAP – NO SCALE

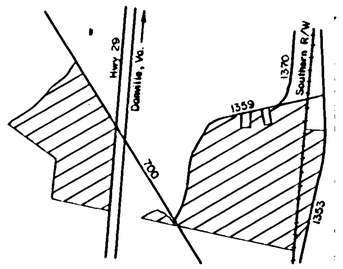

LOCAL GOVERNMENT APPROVAL TO RECORD

EXISTING TRACTS
This parcel exempt from subdivision ordinance
Tax Map 17 Parcel 5 Lot
Date 3-19-96
Signature Sylvia B. Johnson

REGISTERED SEAL 1-2648 LAND SURVEYOR STATE OF NORTH CAROLINA WOOD

GLENN M. POWELL NOTARY PUBLIC PERSON COUNTY, N.C.

STATE OF NORTH CAROLINA, COUNTY OF CASWELL
I, ERNEST B. WOOD, JR RLS 2648
Certify that this plat was drawn under my supervision from an actual survey made under my supervision; the ratio of precision as calculated by latitudes and departures before adjustment is one part in 20/000+; that the area is calculated by electronic computer using DPD method; that this plat was prepared in accordance with G.S. 47 - 30 as amended.
Witness my hand and official seal this 5 day of SEPT, A.D. 19 86.
Ernest B. Wood
REGISTERED LAND SURVEYOR

STATE OF NORTH CAROLINA, COUNTY OF PERSON
I, GLENN M. POWELL Notary Public, do hereby certify that ERNEST B. WOOD JR, Surveyor, personally appeared before me this day and acknowledged the due execution of the foregoing plat. Witness my hand and Notarial Seal this 5 day of Sept. 19 86. Glenn M. Powell
My commission expires 6-30-91 (NOTARY PUBLIC)

STATE OF NORTH CAROLINA, COUNTY OF CASWELL
The above certificate of Glenn M. Powell Notary Public of Person Co. NC is certified to be correct. This plat was presented for registration and recorded in this office the 19 day of March, 1996, at 9:25 o'clock A.M.
Mary Lee Carter, Register of Deeds
(DEPUTY) REGISTER of DEEDS

BAILEY & WOOD
Land Surveyors
Roxboro, North Carolina
(919) 599-0007

property of

P. E. SCISM HEIRS

Pelham Twp., Caswell Co., N. C.
August, 1986 Scale 1" = 300'
300' 150' 0 300' 600'
Ernest B. Wood, Jr., RLS-2648, Roxboro, N.C.

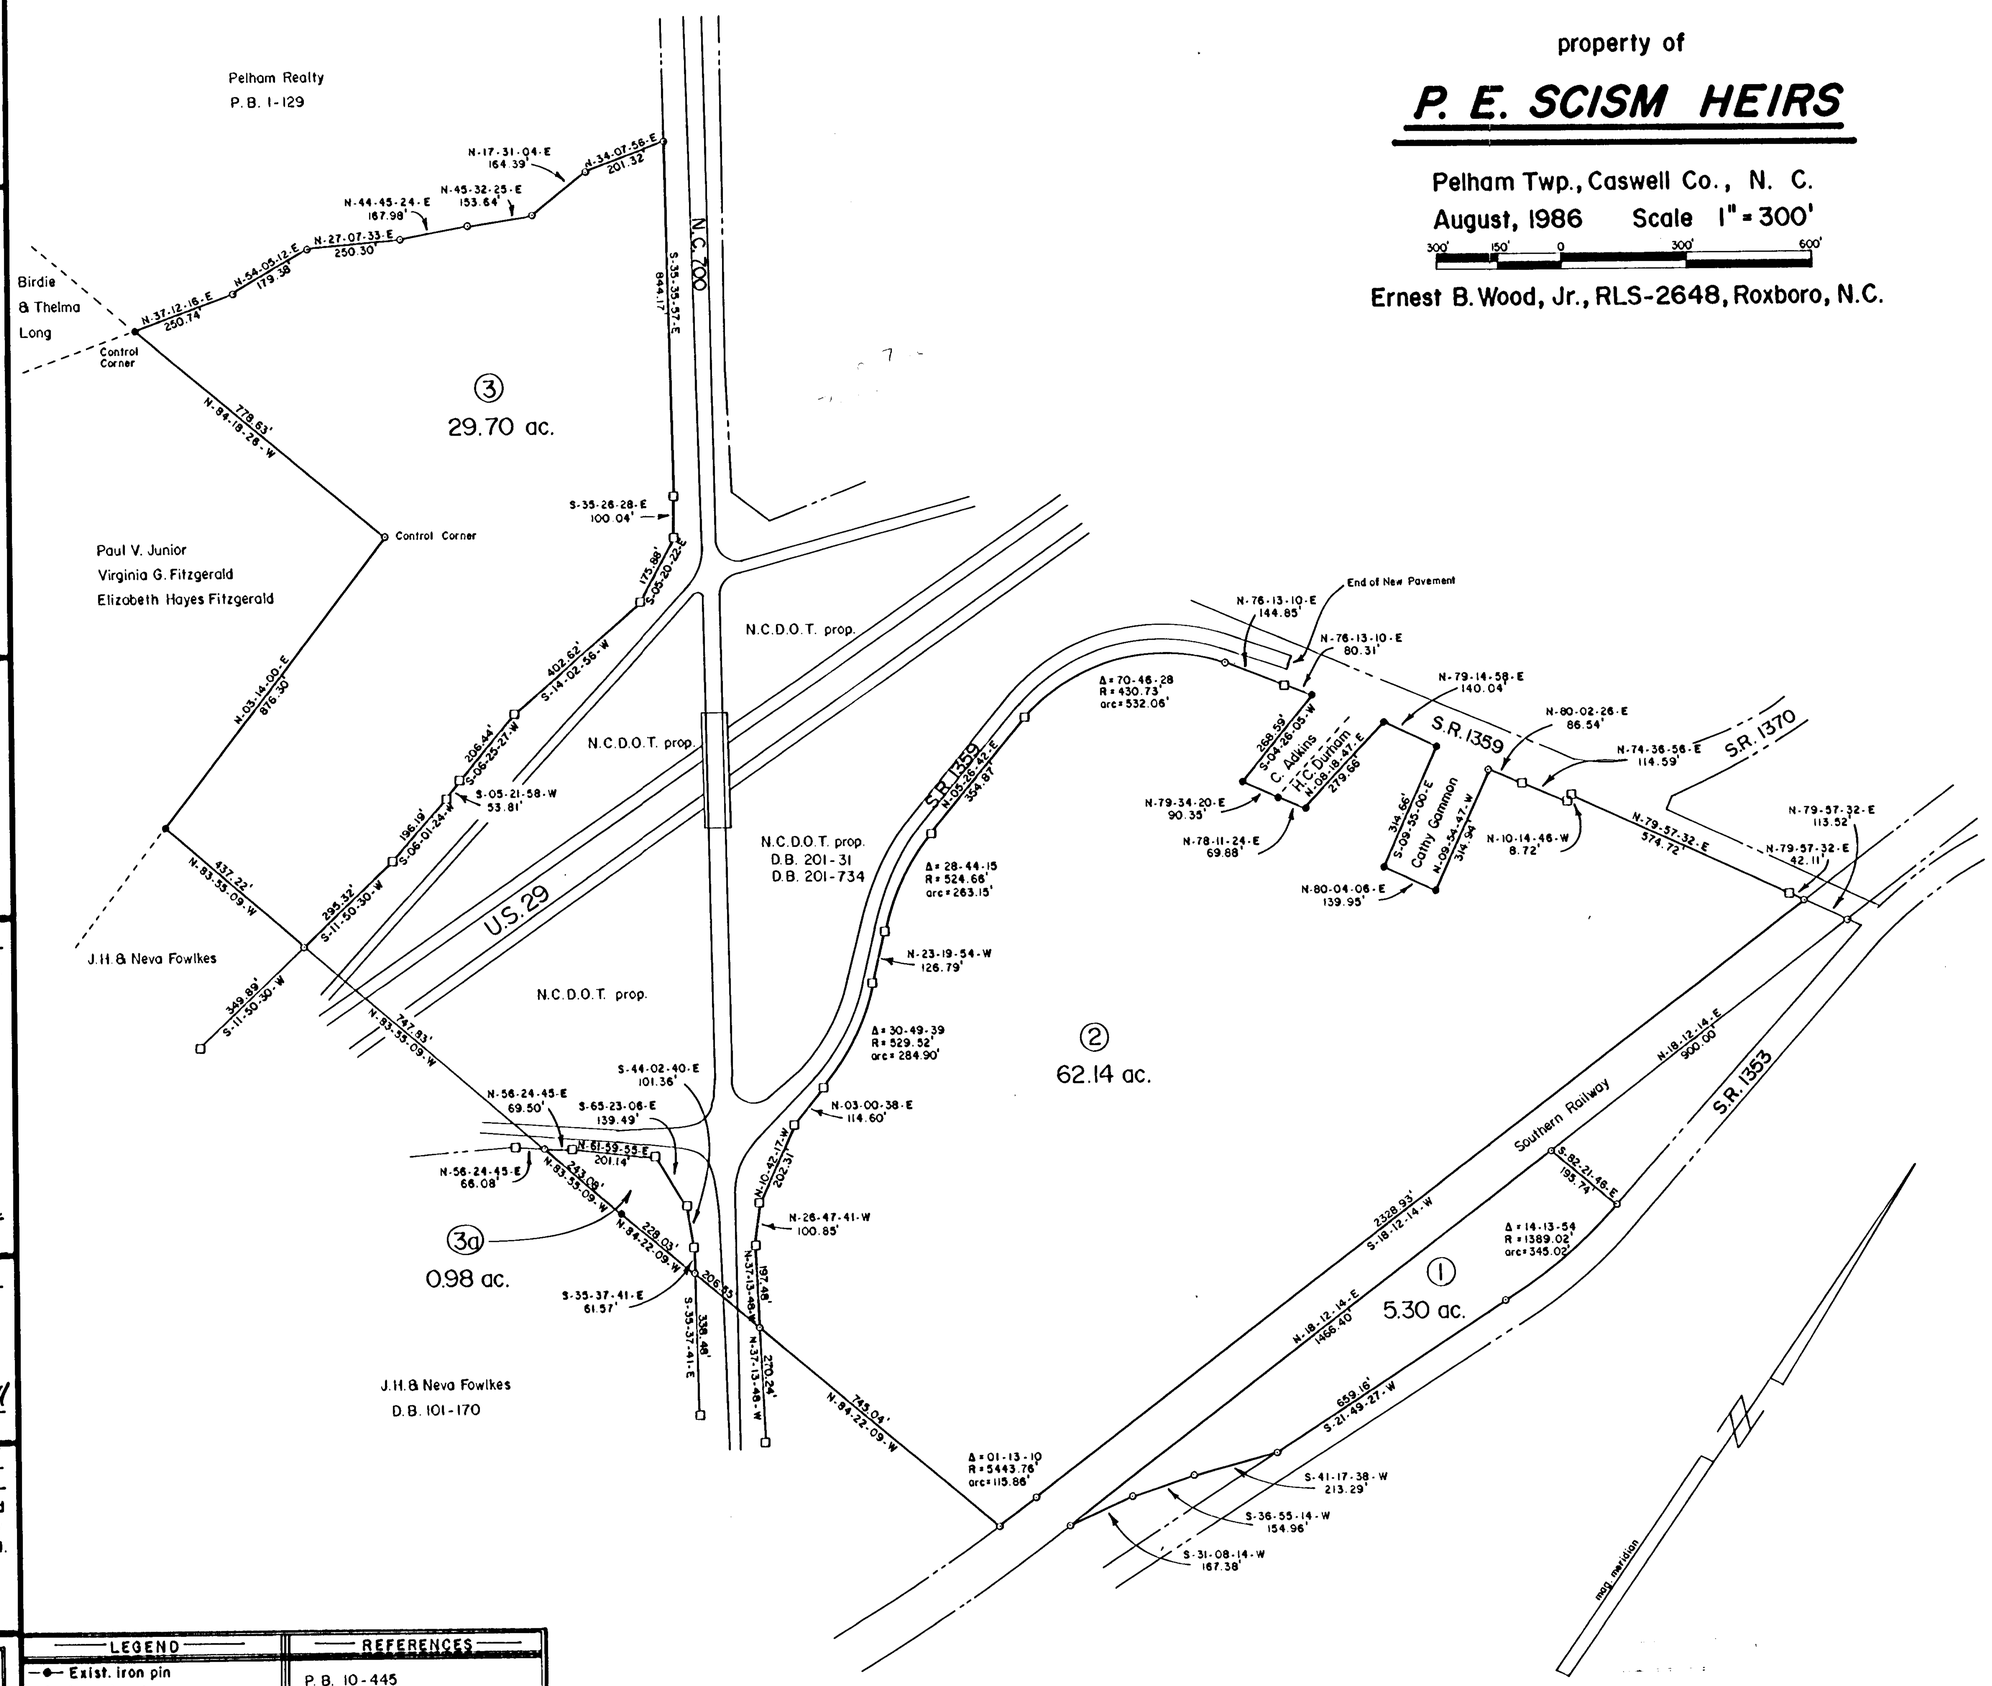

LEGEND	REFERENCES
Exist. iron pin	P. B. 10-445
Iron pin set	
Mathmatical or traverse point only	
Exist. stone or conc. mon.	
Conc. mon. set	
N.C.G.S. mon. (Horiz. con.)	

RECORDING DATA: TAX MAP

SOUTHERN PHOTO - GREENSBORO N65409